



Permit #F00136350-B

FilmL.A., Inc.
6255 W Sunset Blvd, 12th Floor
Hollywood, CA 90028
t: (213)977-8600 - f: (213)977-8601
www.filmla.com

Summary Information**Permit No:** F00136350-B**Type of Permit:** FILMING**Release Date:** 04/20/2018**Production Company** CBS BROADCASTING INC LATE LATE SHOW**Producer** Kate Dowd**Insured Company** CBS BROADCASTING INC LATE LATE
Name SHOW**Director** Glenn Clements**1st AD** n/a n/a

Contact Phone No. 1 323-575-8820

Contact Phone No. 2

Fax 323-575-8850

Address 7800 BEVERLY BLVD, STE 245
LOA ANGELES, California 90036**Production Manager** Michelle Basterrechea**FilmL.A. Coordinator** Naomi Kajiyama**Location Manager** Michelle Basterrechea

Primary Phone Mobile - 702-302-6684

Secondary Phone Office - 323-575-8854

Production Title LATE LATE SHOW WITH JAMES
CORDEN**Location Assistant** Michelle Basterrechea

Primary Phone Mobile - 702-302-6684

Secondary Phone

Type of Production TV Talk Show**Fees**

Posting 900 \$207.00

Total Permit Fee \$952.00

Notification Charge \$328.00

Number of Locations 1

LA CITY LANE AND STREET CLOSURE FEE \$312.00

FILMLA NON-REFUNDABLE FILM PERMIT RIDER \$105.00
FEE



FilmL.A., Inc.
6255 W Sunset Blvd, 12th Floor
Hollywood, CA 90028
t: (213)977-8600 - f: (213)977-8601
www.filmla.com

Summary Information**Location****Location 1 of 1****Page 1 of 2**

Permit Number	F00136350-B	Location Manager	Michelle Basterrechea
Production Company	CBS BROADCASTING INC LATE LATE...	Primary Phone	Mobile - 702-302-6684
Insured Company	CBS BROADCASTING INC LATE LATE...	Secondary Phone	Office - 323-575-8854
Production Title	LATE LATE SHOW WITH JAMES CORD...		

Location Address 7018 Melrose Ave, Los Angeles, CA, 90038**Location Type** Retail Business**Film Dates** 4/22/2018 - 4/22/2018 10:00 - 13:00 1 day**Open or Closed to the Public** Closed

Generic Conditions *LA CITY AND/OR LA COUNTY FIRE CHECKLIST ATTACHED TO FINAL PERMIT. THE PERMITEE IS RESPONSIBLE FOR COMPLETING CHECKLIST PRIOR TO FILMING ACTIVITY AT THIS LOCATION. NON COMPLIANCE MAY RESULT IN ASSIGNMENT OF A FIRE OFFICER.

All travel lanes and bike lanes shall be closed per the WATCH manual.
May not interfere with adjacent traffic lanes or adjacent bike lane
Must Maintain 5' Clearance on Sidewalks/Walkways
Must maintain local/emergency access
No cast or crew parking on area streets
No interference with merchant activity.
No interference with pedestrian traffic
Number of uniformed officers listed on the permit is a minimum requirement.
Permittee remains responsible for deploying a sufficient number of uniformed officers to provide traffic and crowd control to ensure the safety of the film crew and the public.
Traffic control must be done in accordance w/MUTCD
Uniformed officers shall have a copy of the film permit in their possession and are required to confirm that all traffic control signage devices are in place.

Please see attached document CBS.Late.136350.MelroseSS.pdf

Equipment on Location	Type	Quantity	Personnel on Location	Type	Quantity
	Cast/Crew vehicles	4		Cast	19
	Picture vehicles	1		Crew	30
	Vans	4		Off-Duty/Retired LAPD Officer(s)	1
				Spot Check	1

Filming Activities Driving shots with the flow of traffic; Exterior Dialogue; Exterior establishing shots; Drive ups & away with the flow of traffic; Drive by with the flow of traffic;



FilmL.A., Inc.
6255 W Sunset Blvd, 12th Floor
Hollywood, CA 90028
t: (213)977-8600 - f: (213)977-8601
www.filmla.com

Summary Information**Location****Location 1 of 1****Page 2 of 2**

Permit Number	F00136350-B	Location Manager	Michelle Basterrechea
Production Company	CBS BROADCASTING INC LATE LATE...	Primary Phone	Mobile - 702-302-6684
Insured Company	CBS BROADCASTING INC LATE LATE...	Secondary Phone	Office - 323-575-8854
Production Title	LATE LATE SHOW WITH JAMES CORD...		

Jurisdiction **Political:** Los Angeles City -
Council District 05

Police: Los
Angeles Police
Department

Fire: Los Angeles City

Thomas Guide **Page:** 593

Grid: D7

Approvals FILMLA. CLOSURES

LOS ANGELES CITY DEPARTMENT OF PUBLIC WORKS

LOS ANGELES CITY POLICE DEPARTMENT

Adrian Fayad

Jessica Castro

Gabriel Aleman

Coordinator Note Rider B adds location; collects notification, posting, and closure fee

Parking **Base Camp**

Location Type : Filming Location

Crew Parking

Location Type : Filming Location

Posting "No Parking"
signs

NORTH SIDE OF SUNSET BLVD, BETWEEN N SIERRA BONITA AVE AND N
VISTA ST

Approximate Footage 601 - 900

Log Number 200181

Date(s) 4/22/2018 to 4/22/2018


Time(s) 09:00 to 15:00

Lane / Full Closure S/S CURB LANE ON MELROSE AVE., S SYCAMORE AVE - S LA BREA AVE

Approximate Footage 0 - 300


Date(s) 4/22/2018 to 4/22/2018

Time(s) 09:00 to 12:00

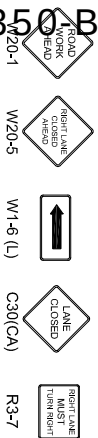

- TRAFFIC SIGNAL
- TRAFFIC CONE
- TYPE I W/ SIGN
- HIGH LEVEL WARNING DEVICE
- FLASHING ARROW SIGN (FAS)

ALL TRAFFIC CONTROL MEETS OR EXCEED THE LATEST CA MUTCD MINIMUM REQUIREMENTS

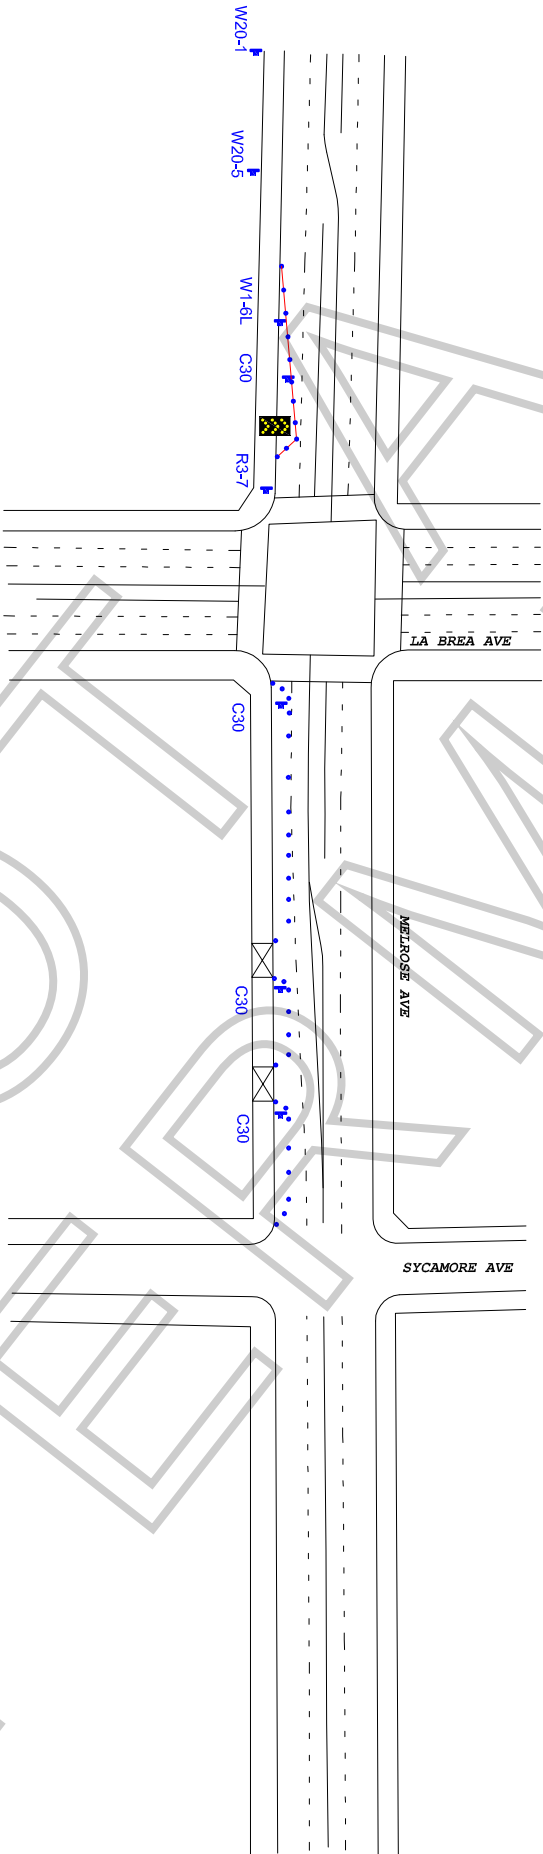

WORK ZONE TRAFFIC CONTROL PLAN
GENERAL NOTES

1. DATE/TIME: 4-22-18 FROM 09:00 HOURS TO 12:00 HOURS.
2. ALL SIGNING, STRIPING, AND TRAFFIC CONTROL DEVICES SHALL CONFORM TO THE (CURRENT) STATE OF CALIFORNIA DEPARTMENT OF TRANSPORTATION (CALTRANS) STANDARD PLANS AND STANDARD SPECIFICATIONS, CALIFORNIA MUTCD, AND ANY ADDENDUMS THERETO, AND AS SHOWN ON THESE PLANS. SYMBOLS AND ABBREVIATIONS USED ARE SHOWN ON CALTRANS STANDARD PLANS.
3. THERE WILL BE NO INTERFERENCE WITH TRAFFIC SIGNALS OR CROSSWALKS.
4. CONES WILL BE 28" MINIMUM HEIGHT AND HAVE REFLECTORIZED SLEEVES FOR NIGHT WORK.
5. POLICE WILL DIRECT TRAFFIC IF NECESSARY.

TOP FOR: CBS BROADCASTING, INC.:	
"LATE LATE SHOW WITH JAMES CORDEN"	
LOCATION: SOUTH SIDE CURB LANE CLOSURE	
MELROSE AVE BTWN LA BREA & SYCAMORE	
LOS ANGELES, CALIFORNIA	
CONTRACT: MICHELLE BASTERRECHEA	
PH# 702-302-6664	
JCL TRAFFIC SERVICES	
(213) 622-9775	
C31-CA Lic # 805357	
DATE	REVISIONS
	DRAFTER: MARIO MENDOZA
	SCALE: N.T.S.
	FILM/LA: MK & VR